NATIONAL ASSOCIATION OF CATASTROPHE ADJUSTERS, INC. ANNUAL CONFERENCE

JANUARY 15-19, 2012

SOUTH POINT HOTEL - GRAND BALLROOM

LAS VEGAS, NV

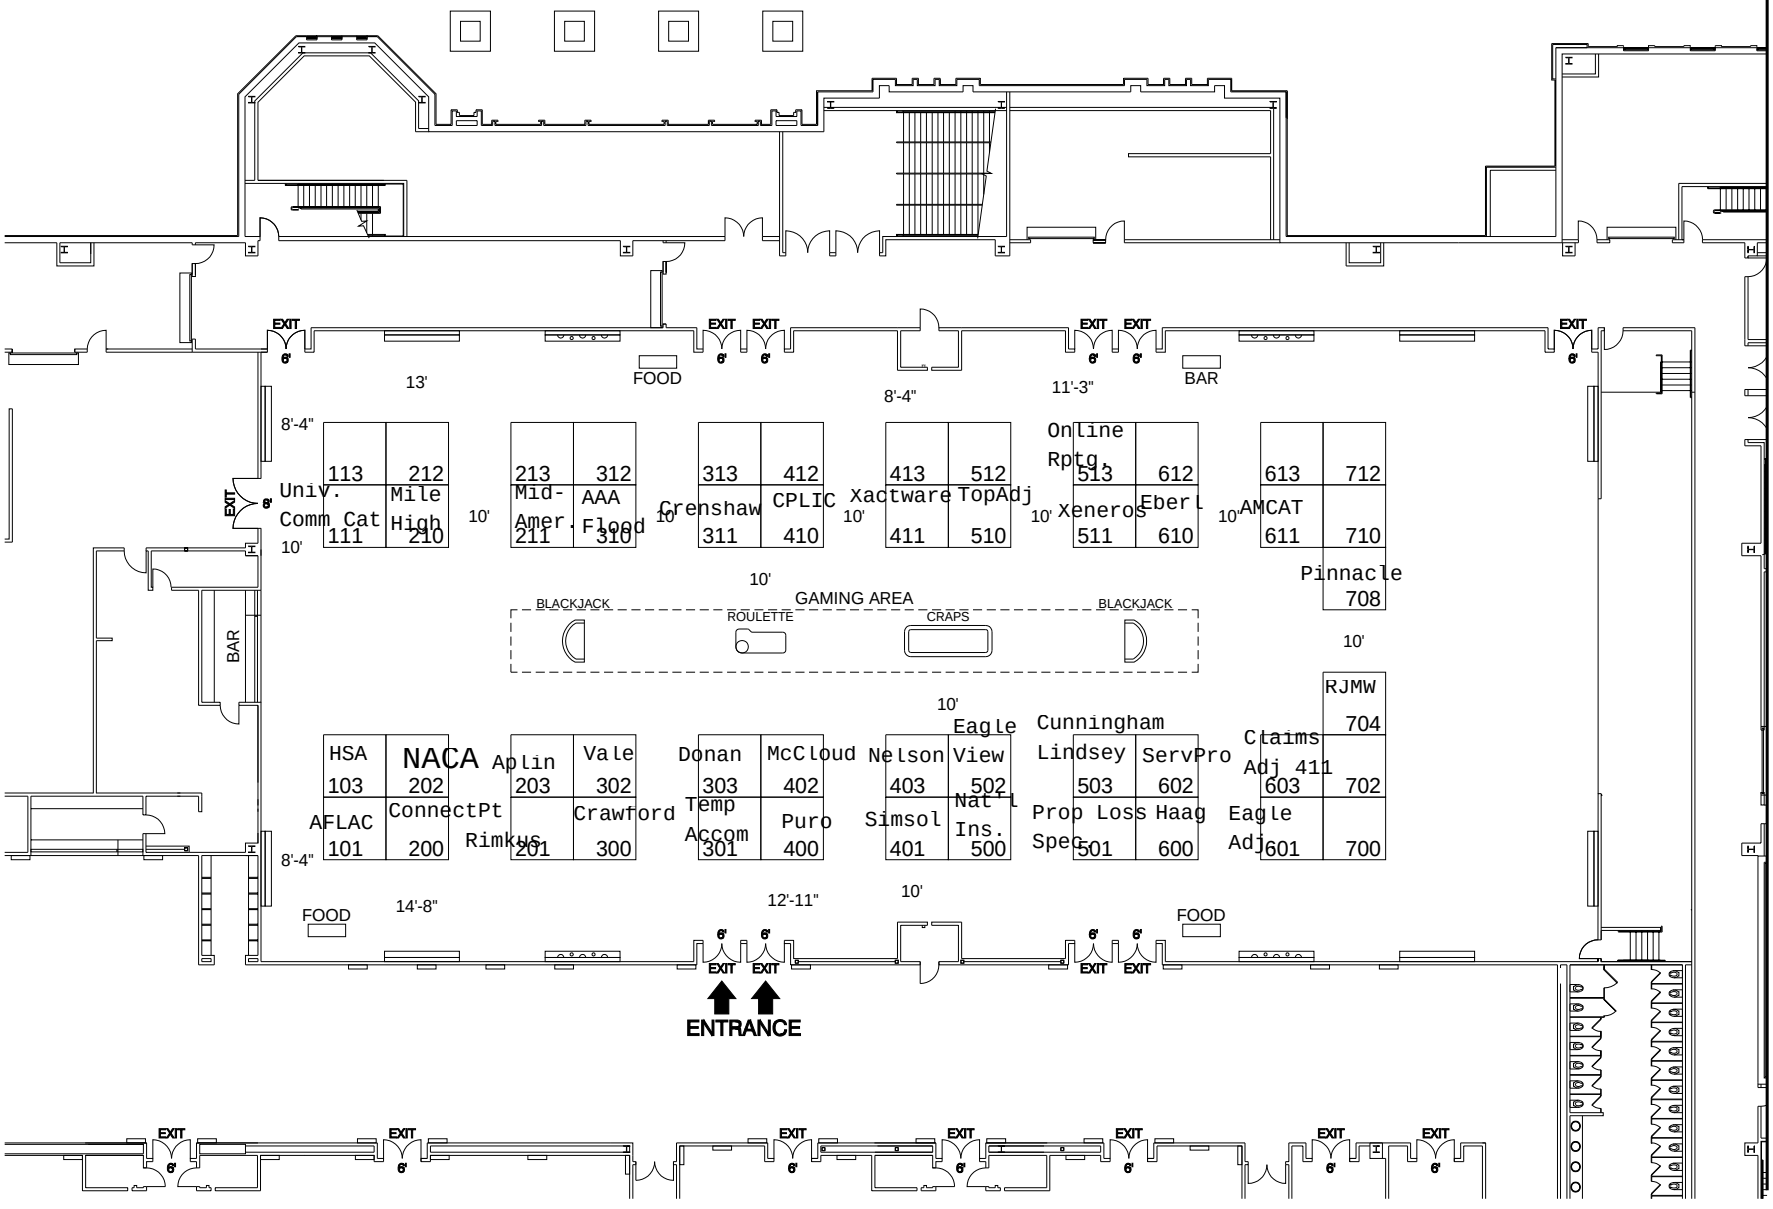

REVISION DATE:
8/12/11 NP

BOOTH COUNT

Inventory as of 08/12/2011

Dimension	Size	Qty	SqFt
10'x10'	100	50	5,000
	Totals:	50	5,000

BLDG. LEGEND:

FREEMAN

DRAWING STARTED:
8/11/11 NP

FILE PATH:
O:\CAD\SHOWS 2012\SOUTH POINT\01-JANUARY\NATL ASSI OF CATASTROPHE ADJUSTER

DRAWING NAME:
NACA 0112.dwg

FACILITY:
SOUTH POINT HOTEL

PROJECT NUMBER:
277566

ACCOUNT EXECUTIVE:
T. Eagle

SCALED TO FIT PAGE

DISCLAIMER

EVERY EFFORT HAS BEEN MADE TO ENSURE THE ACCURACY OF ALL INFORMATION CONTAINED ON THIS FLOORPLAN. HOWEVER NO WARRANTIE EITHER EXPRESSED OR IMPLIED ARE MADE WITH RESPECT TO THIS FLOORPLA IF THE LOCATION OF BUILDING COLUMN UTILITIES OR OTHER ARCHITECTURAL COMPONENTS OF THE FACILITY IS A CONSIDERATION IN THE CONSTRUCTIC OR USAGE OF AN EXHIBIT, IT IS THE SOL RESPONSIBILITY OF THE EXHIBITOR TC PHYSICALLY INSPECT THE FACILITY TO VERIFY ALL DIMENSIONS AND LOCATION

© COPYRIGHT 2007, FREEMAN CO. ALL